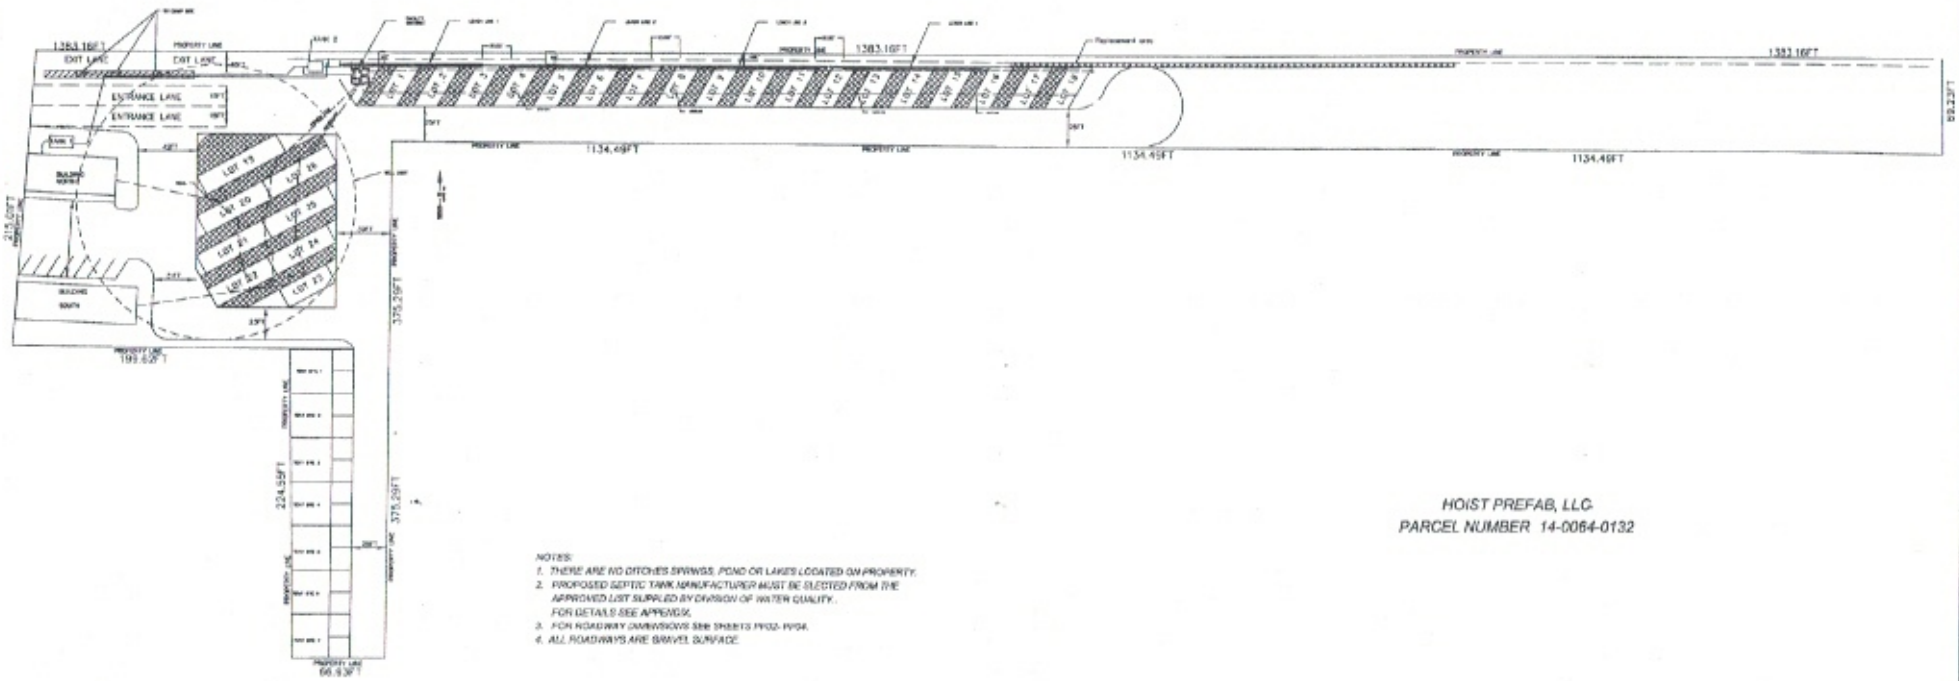

NOTES:

1. THERE ARE NO DITCHES SWINGS, POND OR LAKES LOCATED ON PROPERTY.
2. PROPOSED SEPTIC TANK MANUFACTURER MUST BE SLECTED FROM THE APPROVED LIST SUPPLED BY DIVISION OF WATER QUALITY. FOR DETAILS SEE APPENGIX.
3. FOR ROADWAY DIMENSIONS SEE SHEETS PP02- PP04.
4. ALL ROADWAYS ARE GRAVEL SURFACE.

ORACLE GROUP INC.	BRYCE CANYON SHADOWS CAMPGROUND AND RV PARK 2762 NORTH HWY 89 PANGUITCH, UTAH OWNER: COBY VALGARDSEN	1" = 90FT		3/29/2023	SEPTIC PLANS		OVERALL PLOT PLAN	PP001

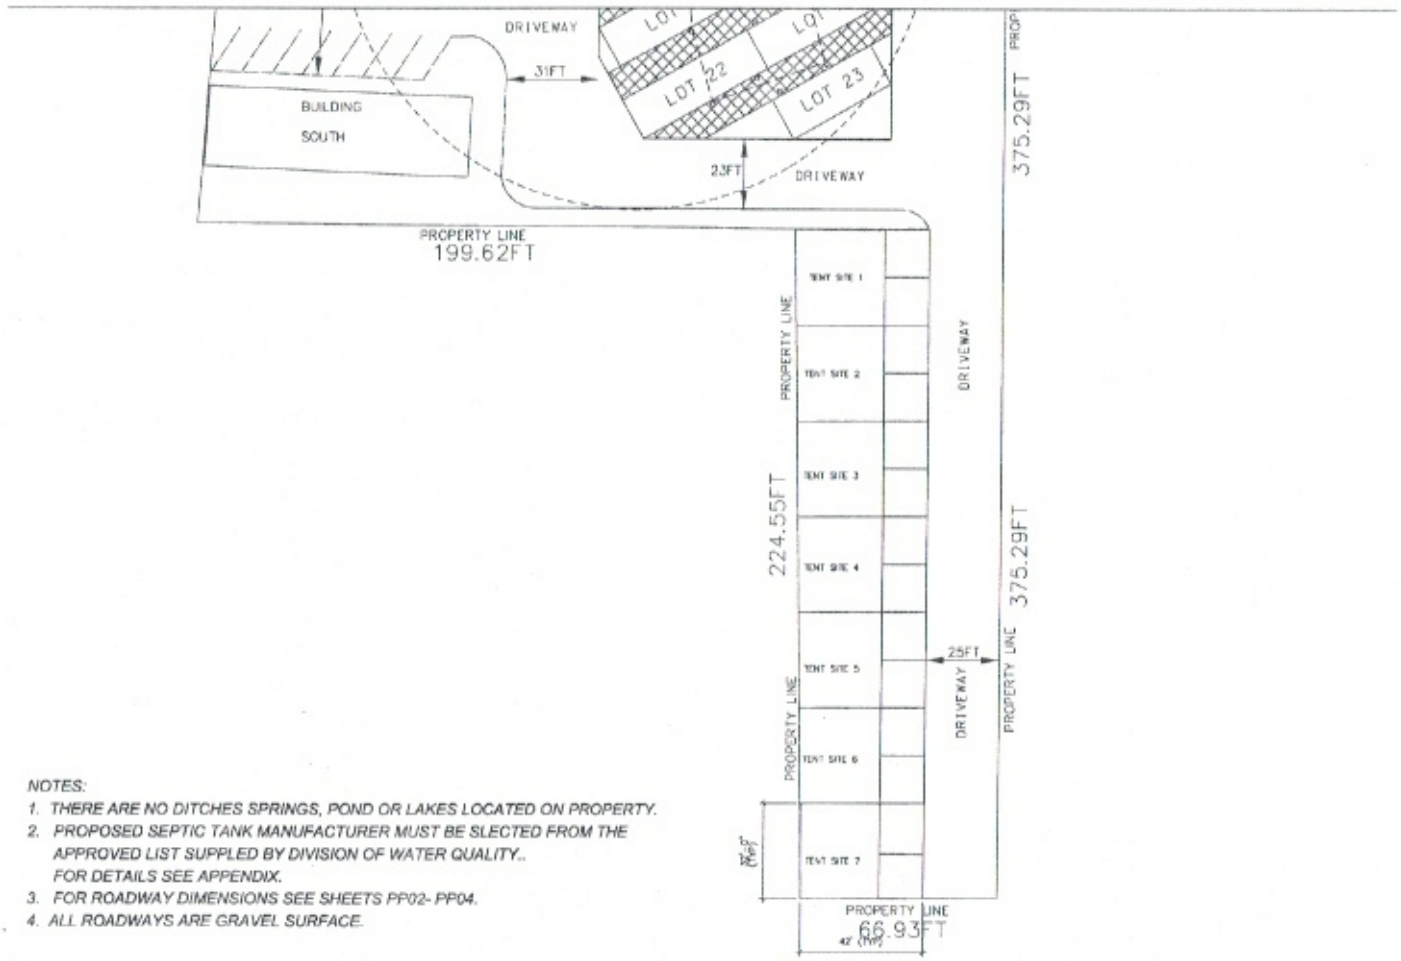

NOTES:

1. *THERE ARE NO DITCHES SPRINGS, POND OR LAKES LOCATED ON PROPERTY.*
2. *PROPOSED SEPTIC TANK MANUFACTURER MUST BE SLECTED FROM THE APPROVED LIST SUPPLED BY DIVISION OF WATER QUALITY.. FOR DETAILS SEE APPENDIX.*
3. *FOR ROADWAY DIMENSIONS SEE SHEETS PP02- PP04.*
4. *ALL ROADWAYS ARE GRAVEL SURFACE.*

ORACLE GROUP INC.	BRYCE CANYON SHADOWS CAMPGROUND AND RV PARK 2762 NORTH HWY 89 PANGUITCH, UTAH OWNER: COBY VALGARDSEN	SCALE 1" =40FT		3/29/2022	SEPTIC PLANS		TENT SITES	PP 02

NOTES:
1. THERE ARE NO DITCHES SPRINGS. POND OR LAKES LOCATED ON PROPERTY.
2. PROPOSED SEPTIC TANK MANUFACTURER MUST BE SLECTED FROM THE APPROVED LIST SUPPLED BY DIVISION OF WATER QUALITY. FOR DETAILS SEE APPENDIX.
3. FOR ROADWAY DIMENSIONS SEE SHEETS PP02- PP04.
4. ALL ROADWAYS ARE GRAVEL SURFACE.
5. PUMP TANK MANUFACTURER AND TYPE WILL BE DETERMINED AT A LATER TIME MINIMUM SIZE IS 1500 GAL.

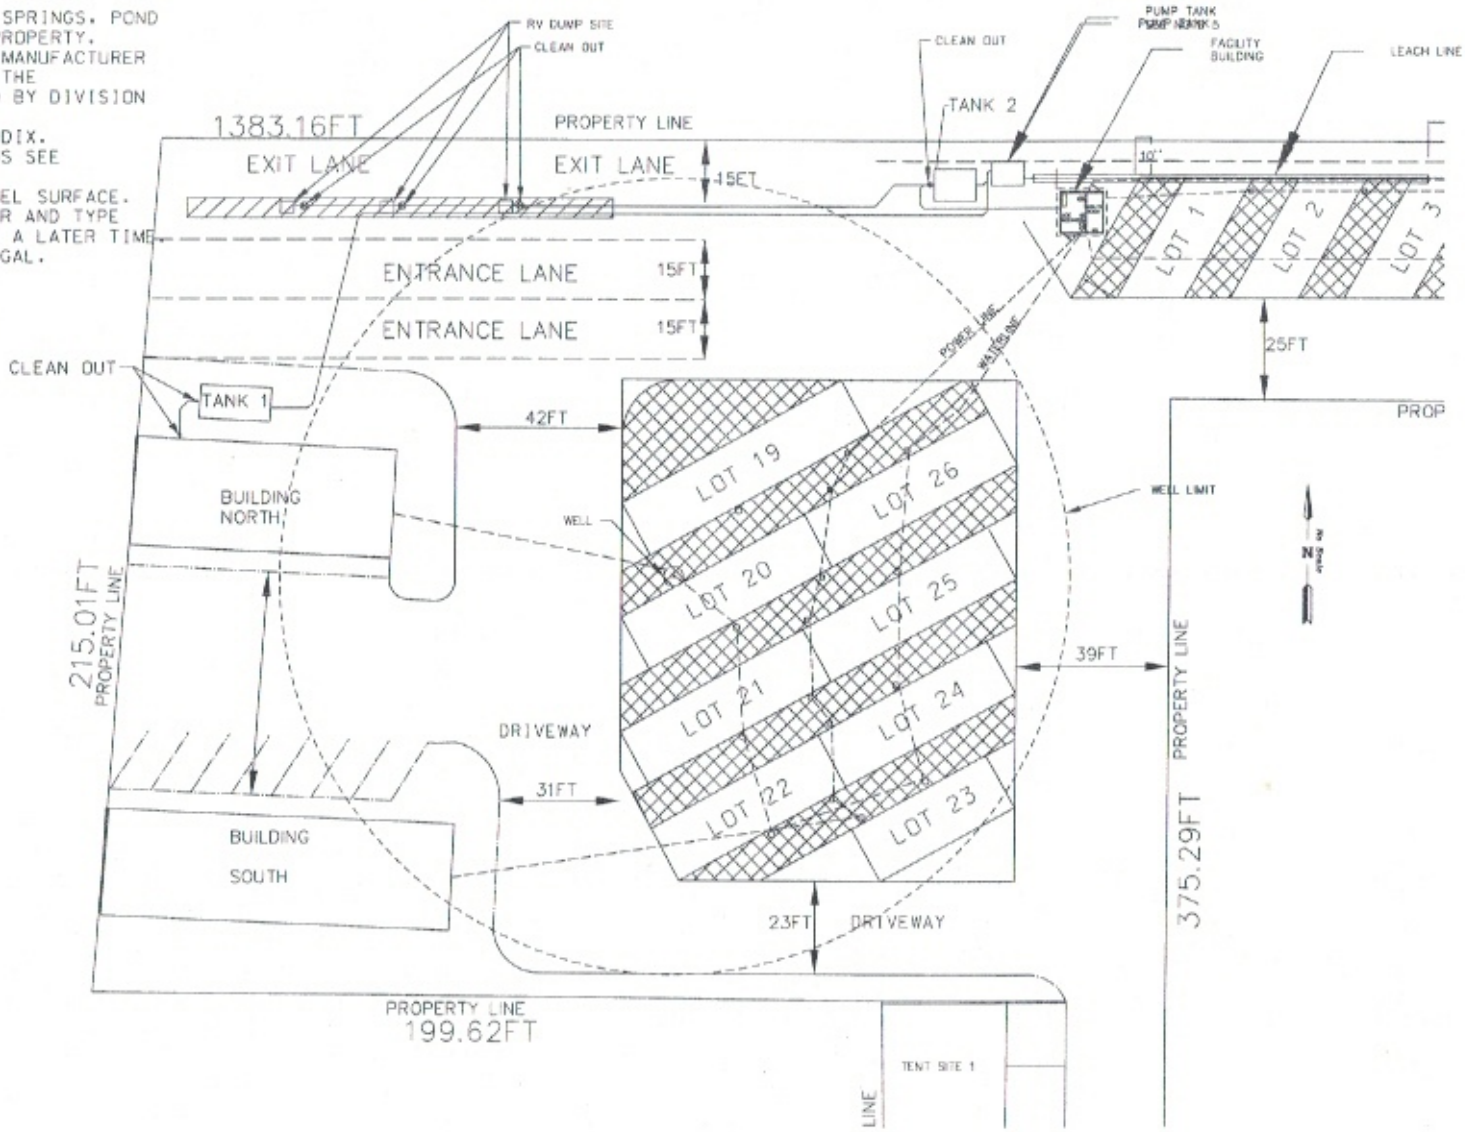

ORACLE GROUP INC.	BRYCE CANYON SHADOWS CAMPGROUND AND RV PARK 2762 NORTH HWY 89 PANGUITCH, UTAH OWNER: COBY VALGARDSEN	SCALE 1"=30FT		3/29/2023	SEPTIC PLANS		LOT PLAN	PP 03

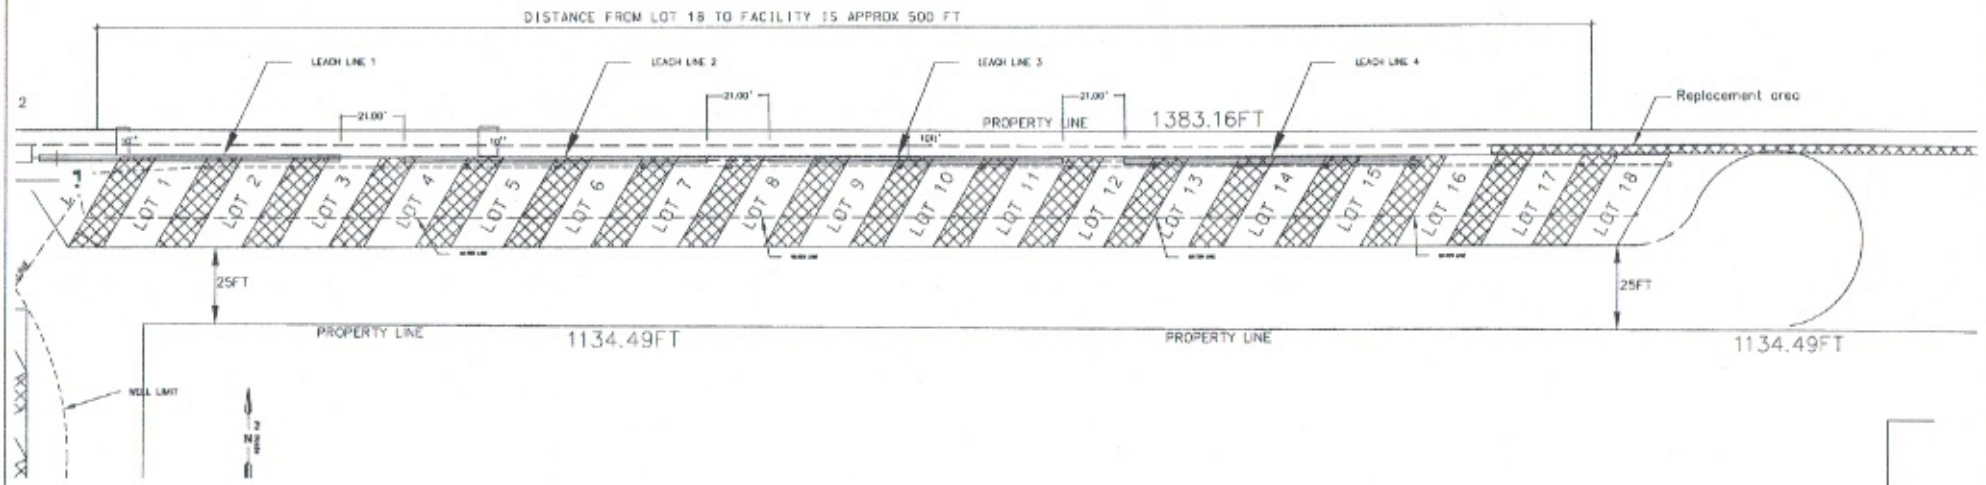

NOTES:

1. *THERE ARE NO DITCHES SPRINGS, POND OR LAKES LOCATED ON PROPERTY.*
2. *PROPOSED SEPTIC TANK MANUFACTURER MUST BE SLECTED FROM THE APPROVED LIST SUPPLED BY DIVISION OF WATER QUALITY.. FOR DETAILS SEE APPENDIX.*
3. *FOR ROADWAY DIMENSIONS SEE SHEETS PP02- PP04.*
4. *ALL ROADWAYS ARE GRAVEL SURFACE.*

ORACLE GROUP INC.	BRYCE CANYON SHADOWS CAMPGROUND AND RV PARK 2762 NORTH HWY 89 PANGUITCH, UTAH OWNER: COBY VALGARDSEN	SCALE 1"=40FT		3/28/2023	SEPTIC PLANS	LOT PLAN	PP 04